Side elevations apply to specific plots only - refer to site plan for locations

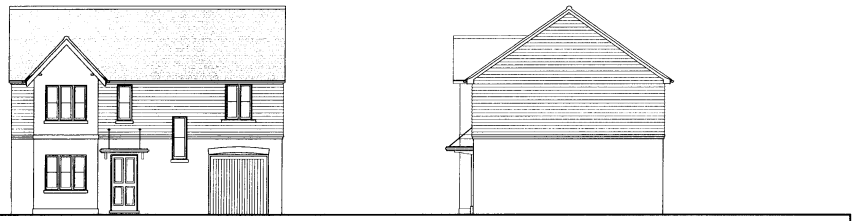

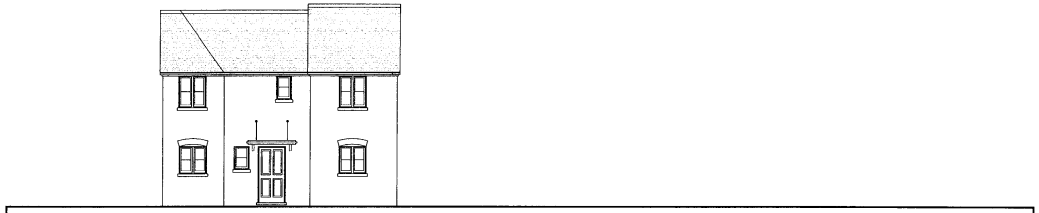

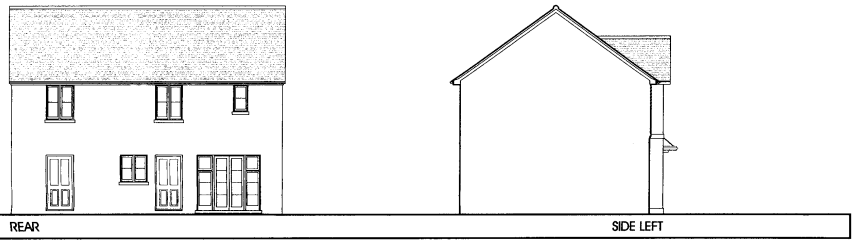

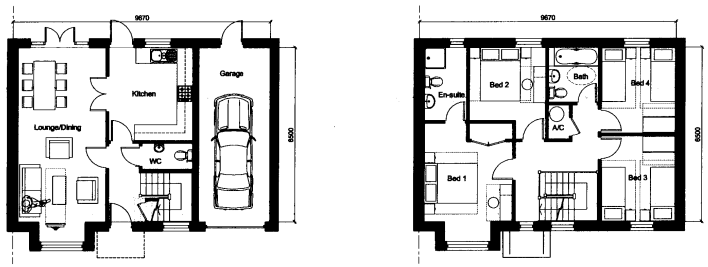

GROUND FLOOR FIRST FLOOR

4G TYPE (125.8m²)
4 Bed House

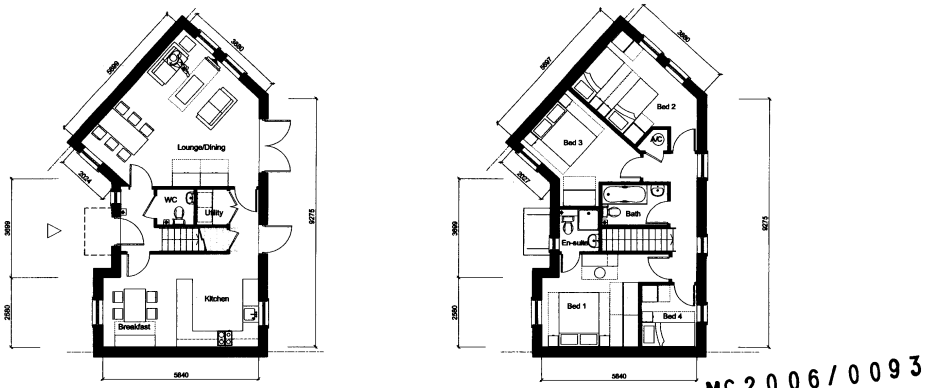

GROUND FLOOR FIRST FLOOR

4M TYPE (117.7m²)
4 Bed House

MC 2006/0093
ORIGINAL

MEDWAY
24 JAN 2006
RECEIVED

Persimmon Homes S.E.

Rev A 18.01.06 Type 4G & Type 4 M ammended in accordance with council letter dated 21.12.05 & client instruction dated 04.01.06 and 12.01.06 (ed) ( )

Medway Gate
Cuxton

title Phase 1 House Types 4G / 4M
drawing no A3760/2.1/35 Rev A
drawn AJ/PRB
checked
scale 1:100
date DEC 05

PRP